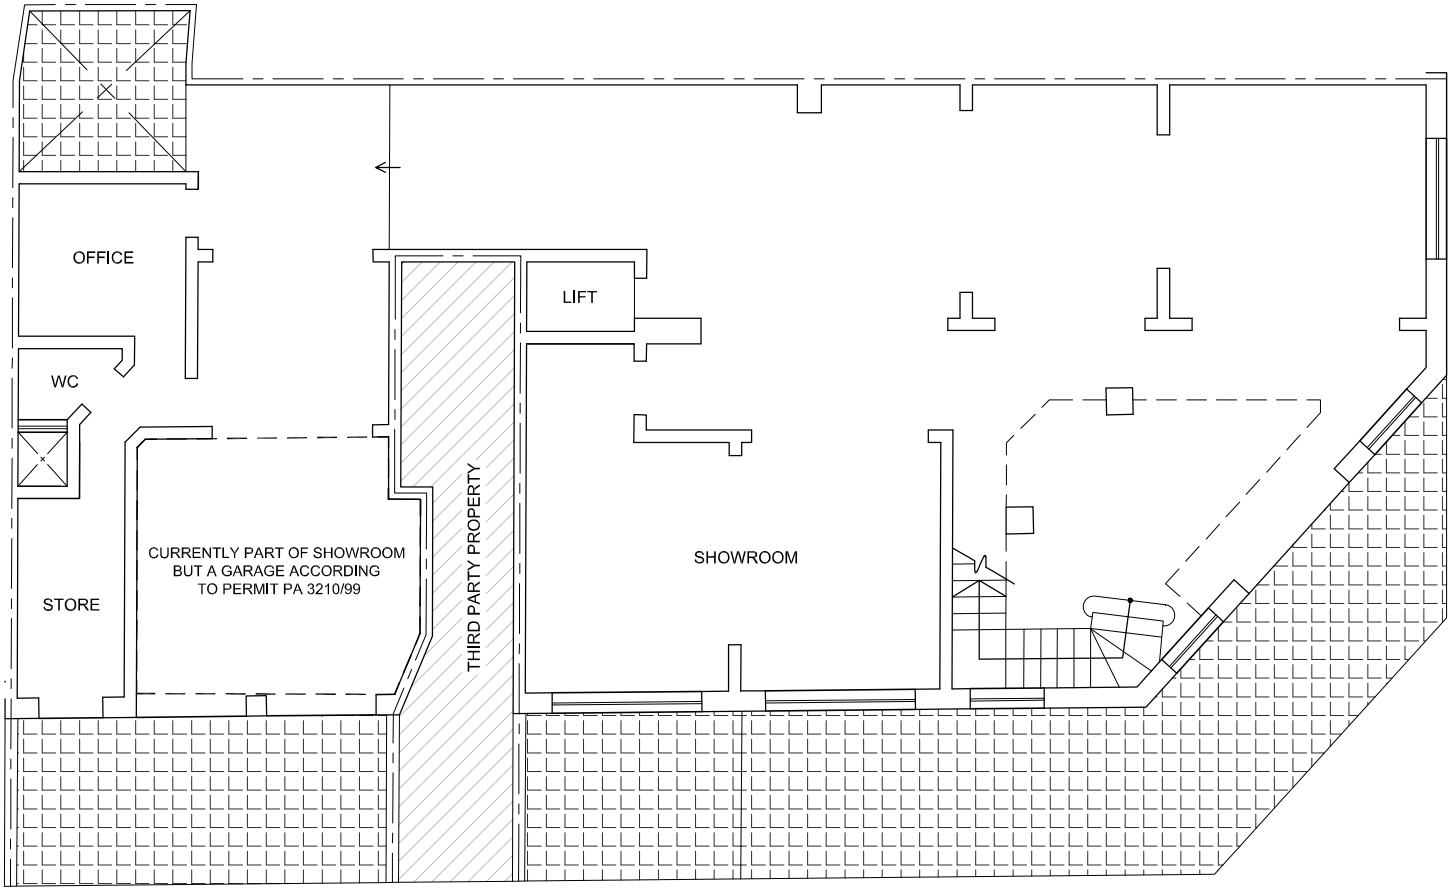

GROUND FLOOR LAYOUT
Scale 1:100

FS DESIGN LTD
architectural services
Ivy Mansions,
Triq Il-Qasam, Swieqi, SWQ 3027, MALTA.
Tel: (356) 21383211 Fax (356) 21383213
E-mail: fsdesign@navigo.net.mt

Rev.	Date	By	Details

PERIT MICHAEL ANASTASI B.E(Q.S. (Hons), M.Sc.(cons), D.I.C.
ARCHITECT AND STRUCTURAL ENGINEER
mob: 79 000 530
e-mail: michael.fsdesign@go.net.mt

Client	APS BANK
Project Title	CONIMEX BUILDING
Drawing Title	GROUND FLOOR LAYOUT
Date: NOV 2015	Scale: 1:100
Drawn by: M.G	Paper: A3
Checked by: M.A	
Project Ref.: 15121	Drawing Ref.: 15121/01